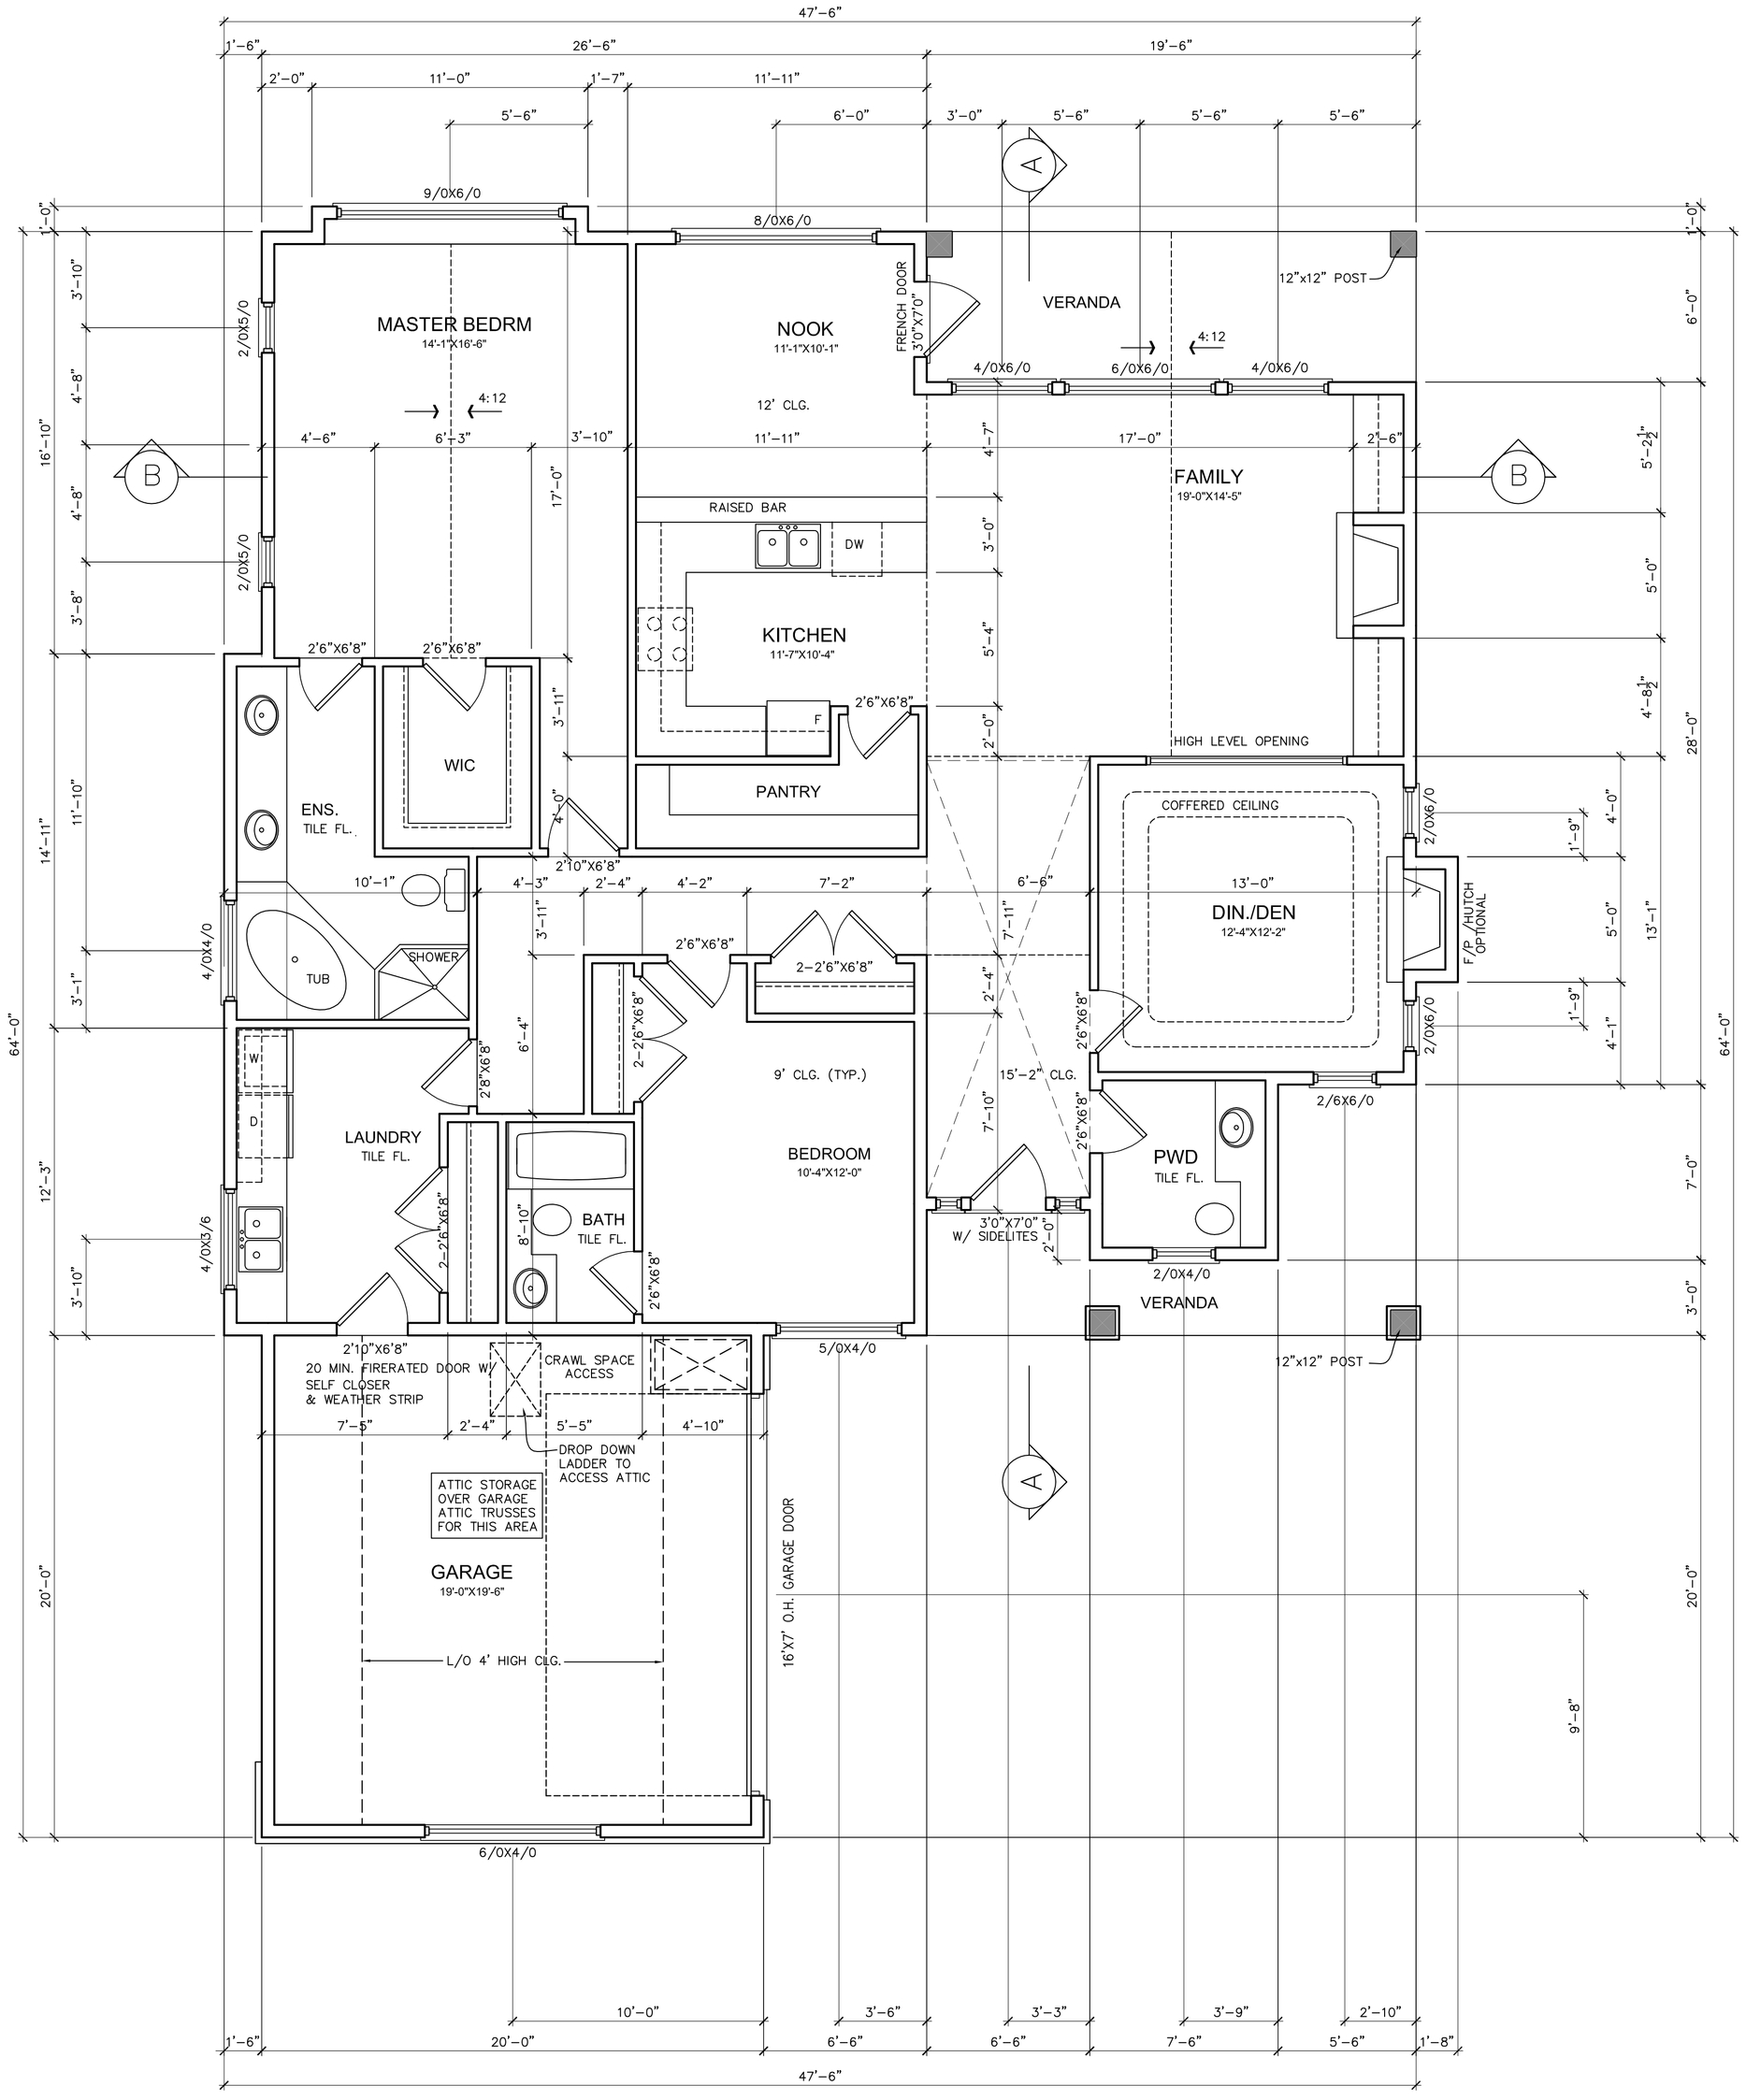

MAIN FLOOR PLAN 1/4" = 1'-0"

MAIN FLOOR: 1837.0 S.F.
GARAGE: 420 S.F.

DRAWINGS TO CONFORM 2006 B.C. BUILDING CODE

REVISIONS

No.	DESCRIPTION	DATE

Project:

LOT #21B
BELLENAS

Drawing Title:

MAIN FLOOR &
UPPER FLOOR PLAN

Job No.:	
Scale:	1/4" = 1'-0"
Date:	FEB. 29, 2008
Dr. By:	T.W.
Checked By:	M.T.

Residential architectural consulting

Marque THOMPSON

phone
604.925.4101

fax
604.925.4103

Email:
MARQUE@ TELUS.NET
WEBSIE:
WWW.DESIGNMARQUE.COM

105 - 2433 Bellevue Ave
West Vancouver, BC
V7E 1E1

Design Marque