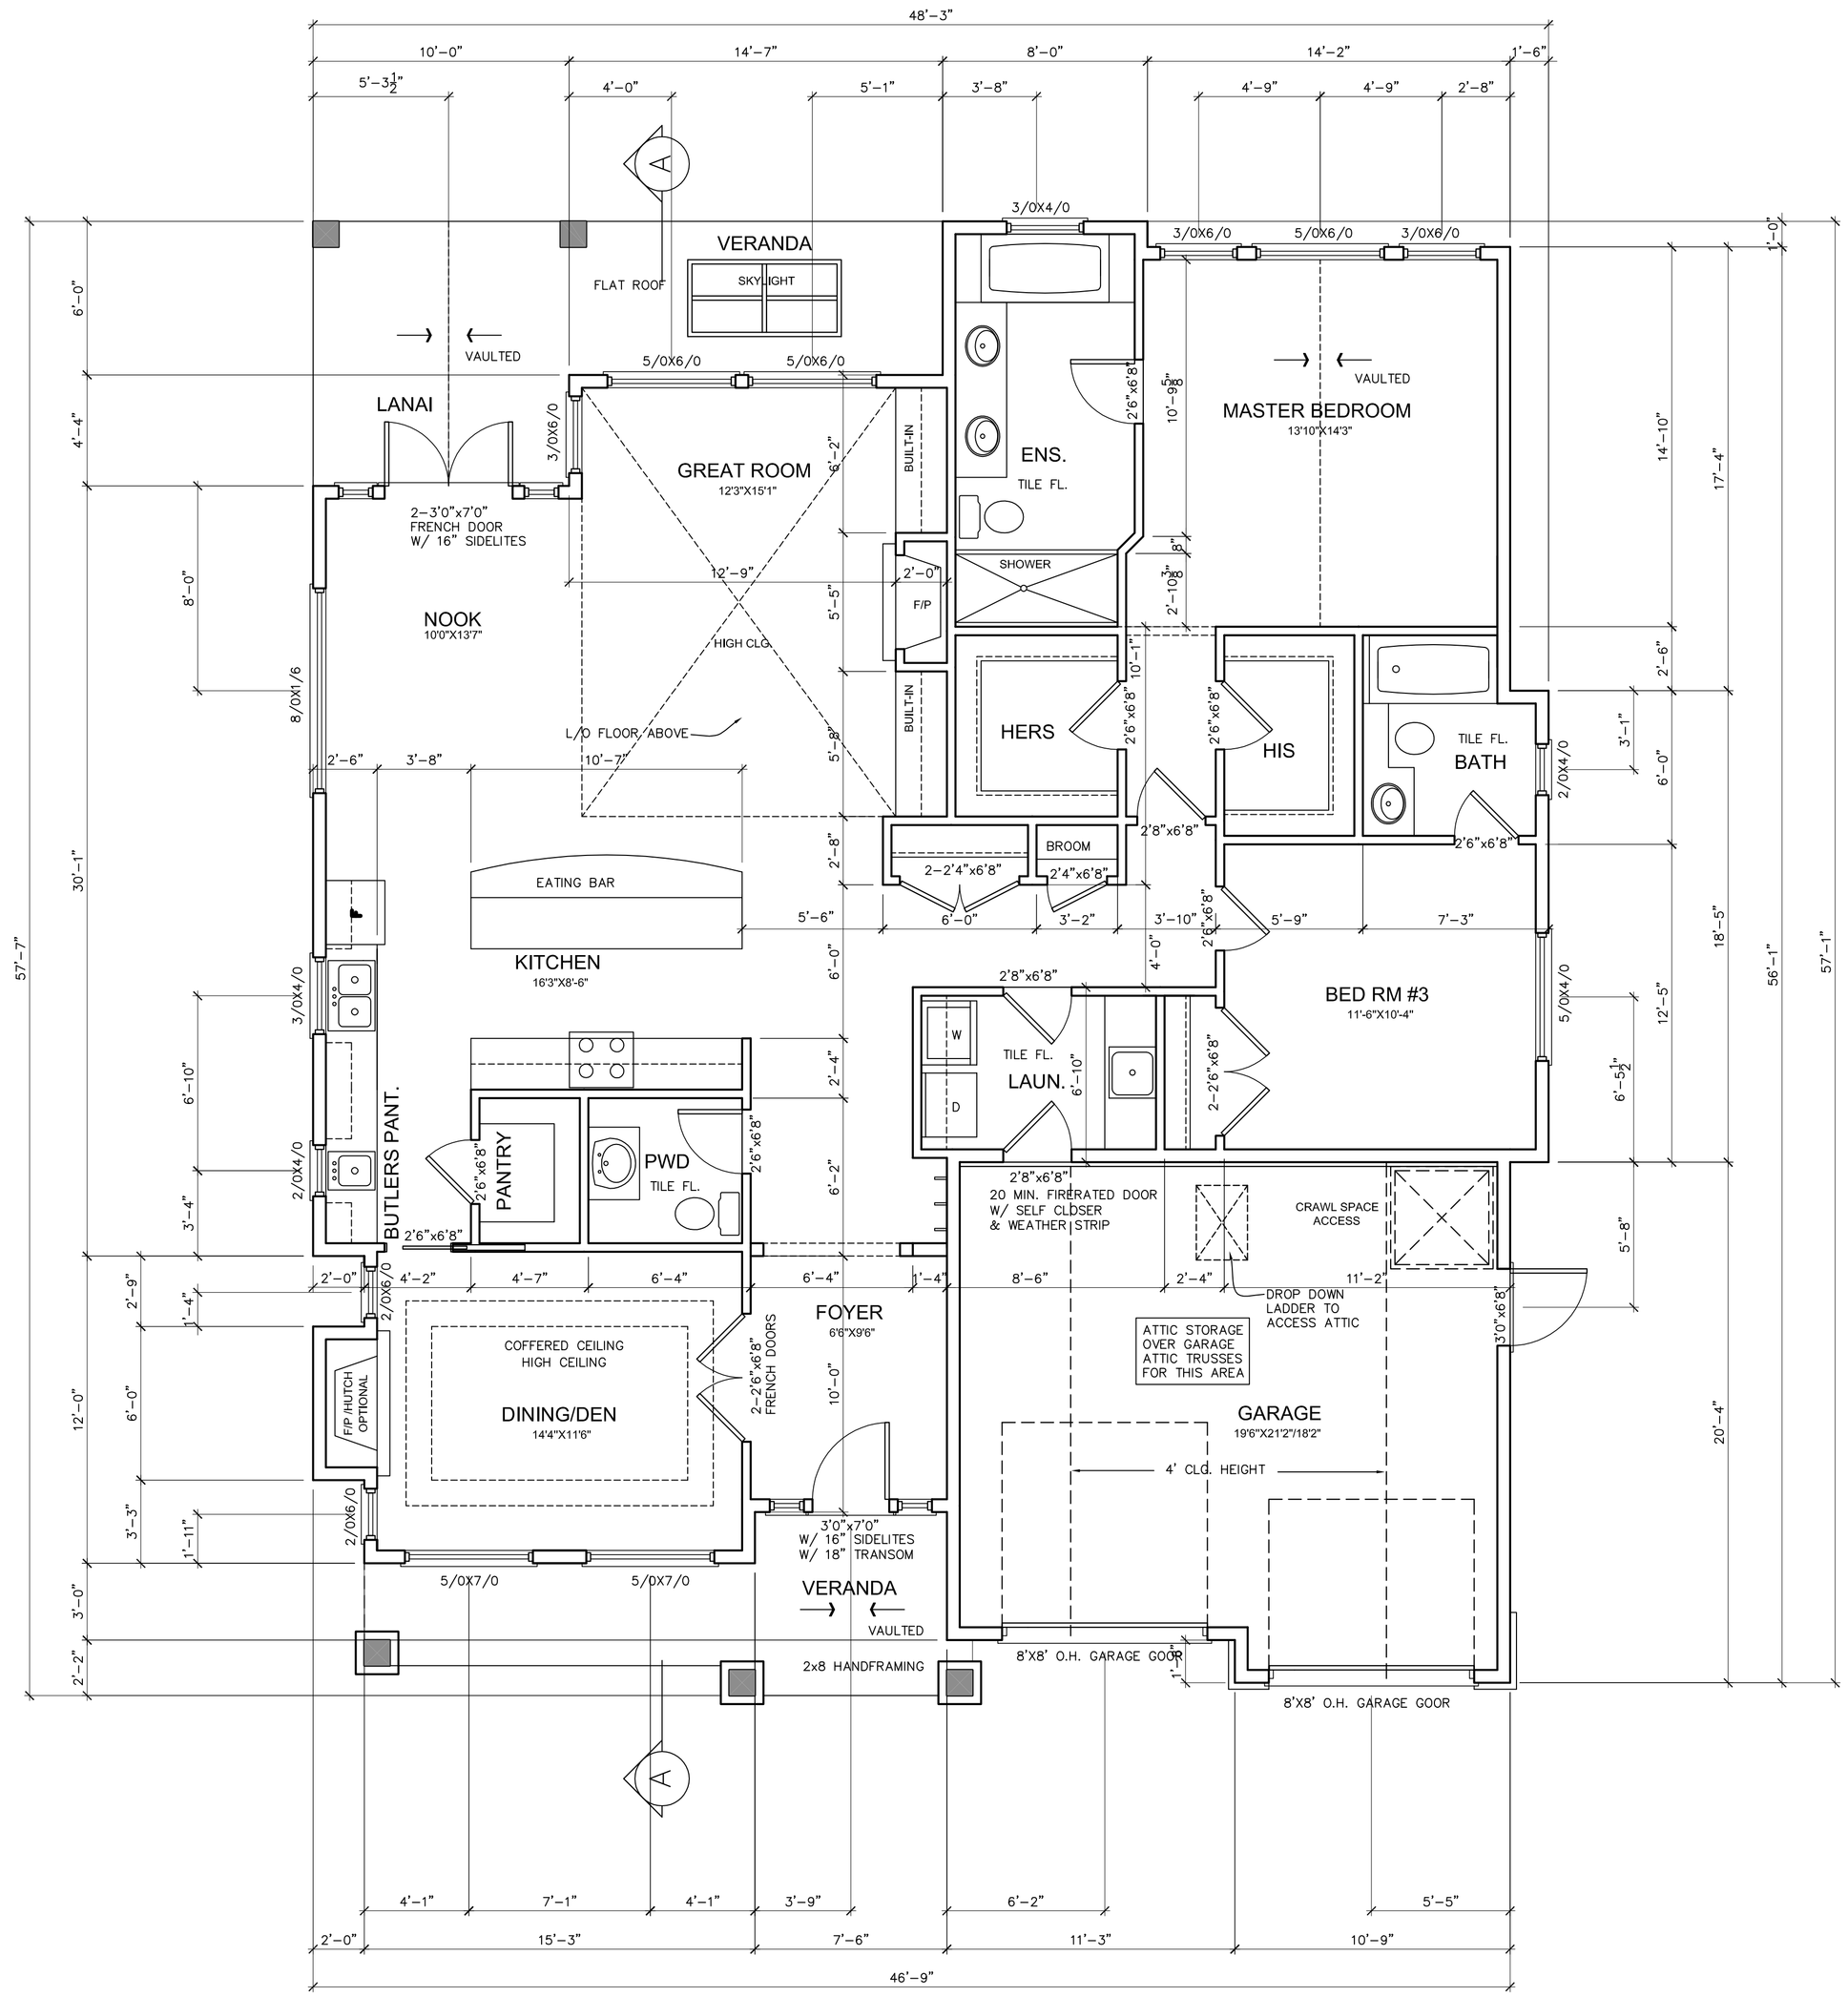

MAIN FLOOR PLAN

1/4" = 1'-0"

MAIN FLOOR: 1909.0 S.F.
GARAGE: 420.0 S.F.

DRAWINGS TO CONFORM 2006 B.C. BUILDING CODE

REVISIONS

No.	DESCRIPTION	DATE

Project:

LOT #22
SAVOURY
(NO LOFT)

Drawing Title:

MAIN FLOOR &

Job No.:	
Scale:	1/4" = 1'-0"
Date:	MARCH 06, 2008
Dr. By:	T.W.
Checked By:	M.T.

Residential architectural consulting

Marque THOMPSON

phone
604.925.4101

fax
604.925.4103

Email:
MARQUE@ TELUS.NET

WEBSIE:
WWW.DESIGNMARQUE.COM

105 - 2433 Bellevue Ave
West Vancouver, BC
V7E 1E1

Design Marque